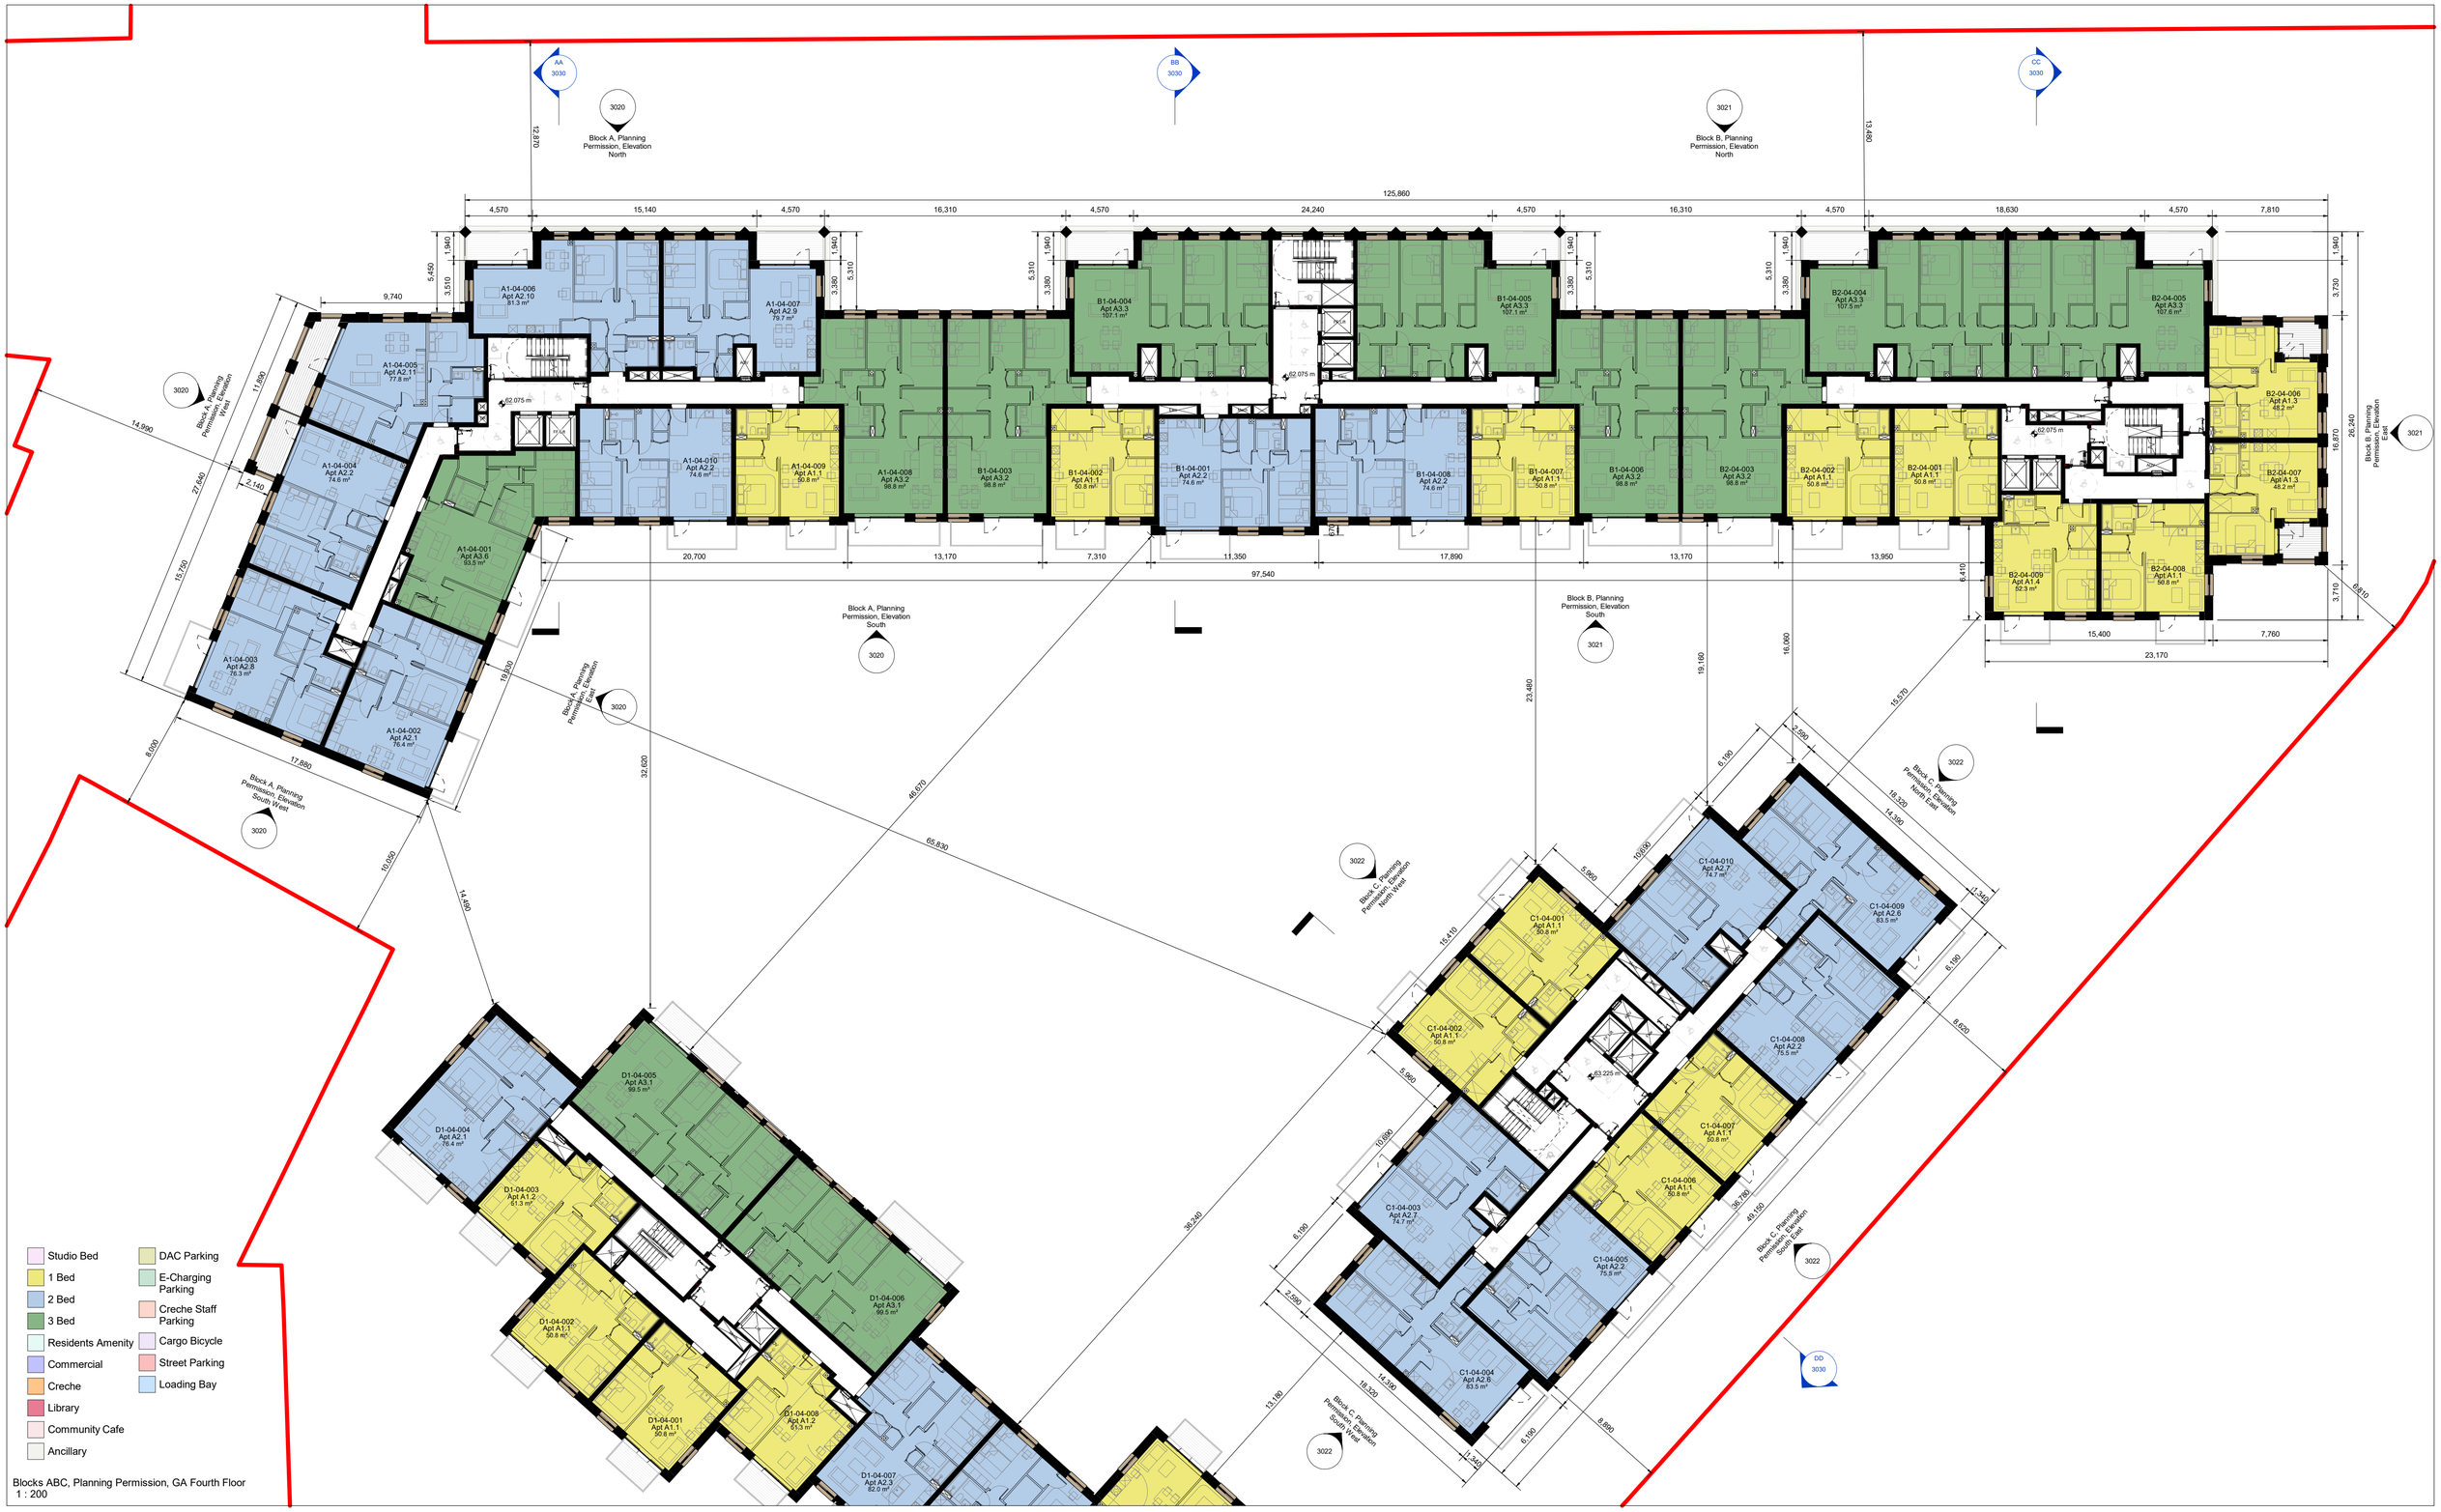

Blocks ABC, Planning Permission, GA Fourth Floor
1 : 200

Notes:

- Do not scale from this drawing. Use figured dimensions in all cases.
- Verify dimensions on site and report any discrepancies to the Architect immediately.
- This drawing to be read in conjunction with the Architect's Specification.
- © This drawing is copyright and may only be reproduced with the Architect's permission.

Drawing Notes:

Legend

Site Boundary

N

Issues & Revisions

Rev.	Date	Drwn	Details of Issue / Revision
P3-S-00	12/09/2024	NF	For Planning LRD Stage 2
P3-S-01	28/02/2025	NF	For Planning LRD Stage 3

reddy a+u
Dartry Mills,
Dartry Road
Dublin 6,
D06 Y0E3
T: +353 (0)1 498 7000
W: www.reddyarchitecture.com
E: info@reddyarchitecture.com

Client Details:
Watfore Ltd. (Dairygold)

Project Details:
Parkmore
Long Mile Road, Dublin

Drawing Title:
Block ABC, Planning Permission, GA Fourth Floor

Job No.	Sheet Size:	Scale @A1:	Status	Purpose of Issue
P18-199D	A1_Landscape	1:200	P3	For Planning

Issue Date:	Drawn By:	Reviewed By:	Project - System - Spatial Zone - Level - Type - Originator - Role - Number	Revision
28/02/25	NF	DMcD	LMR-02-ABC-04-DR-RAU-AR-3006	P3-S-01

© Copyright Reddy Architecture & Urbanism