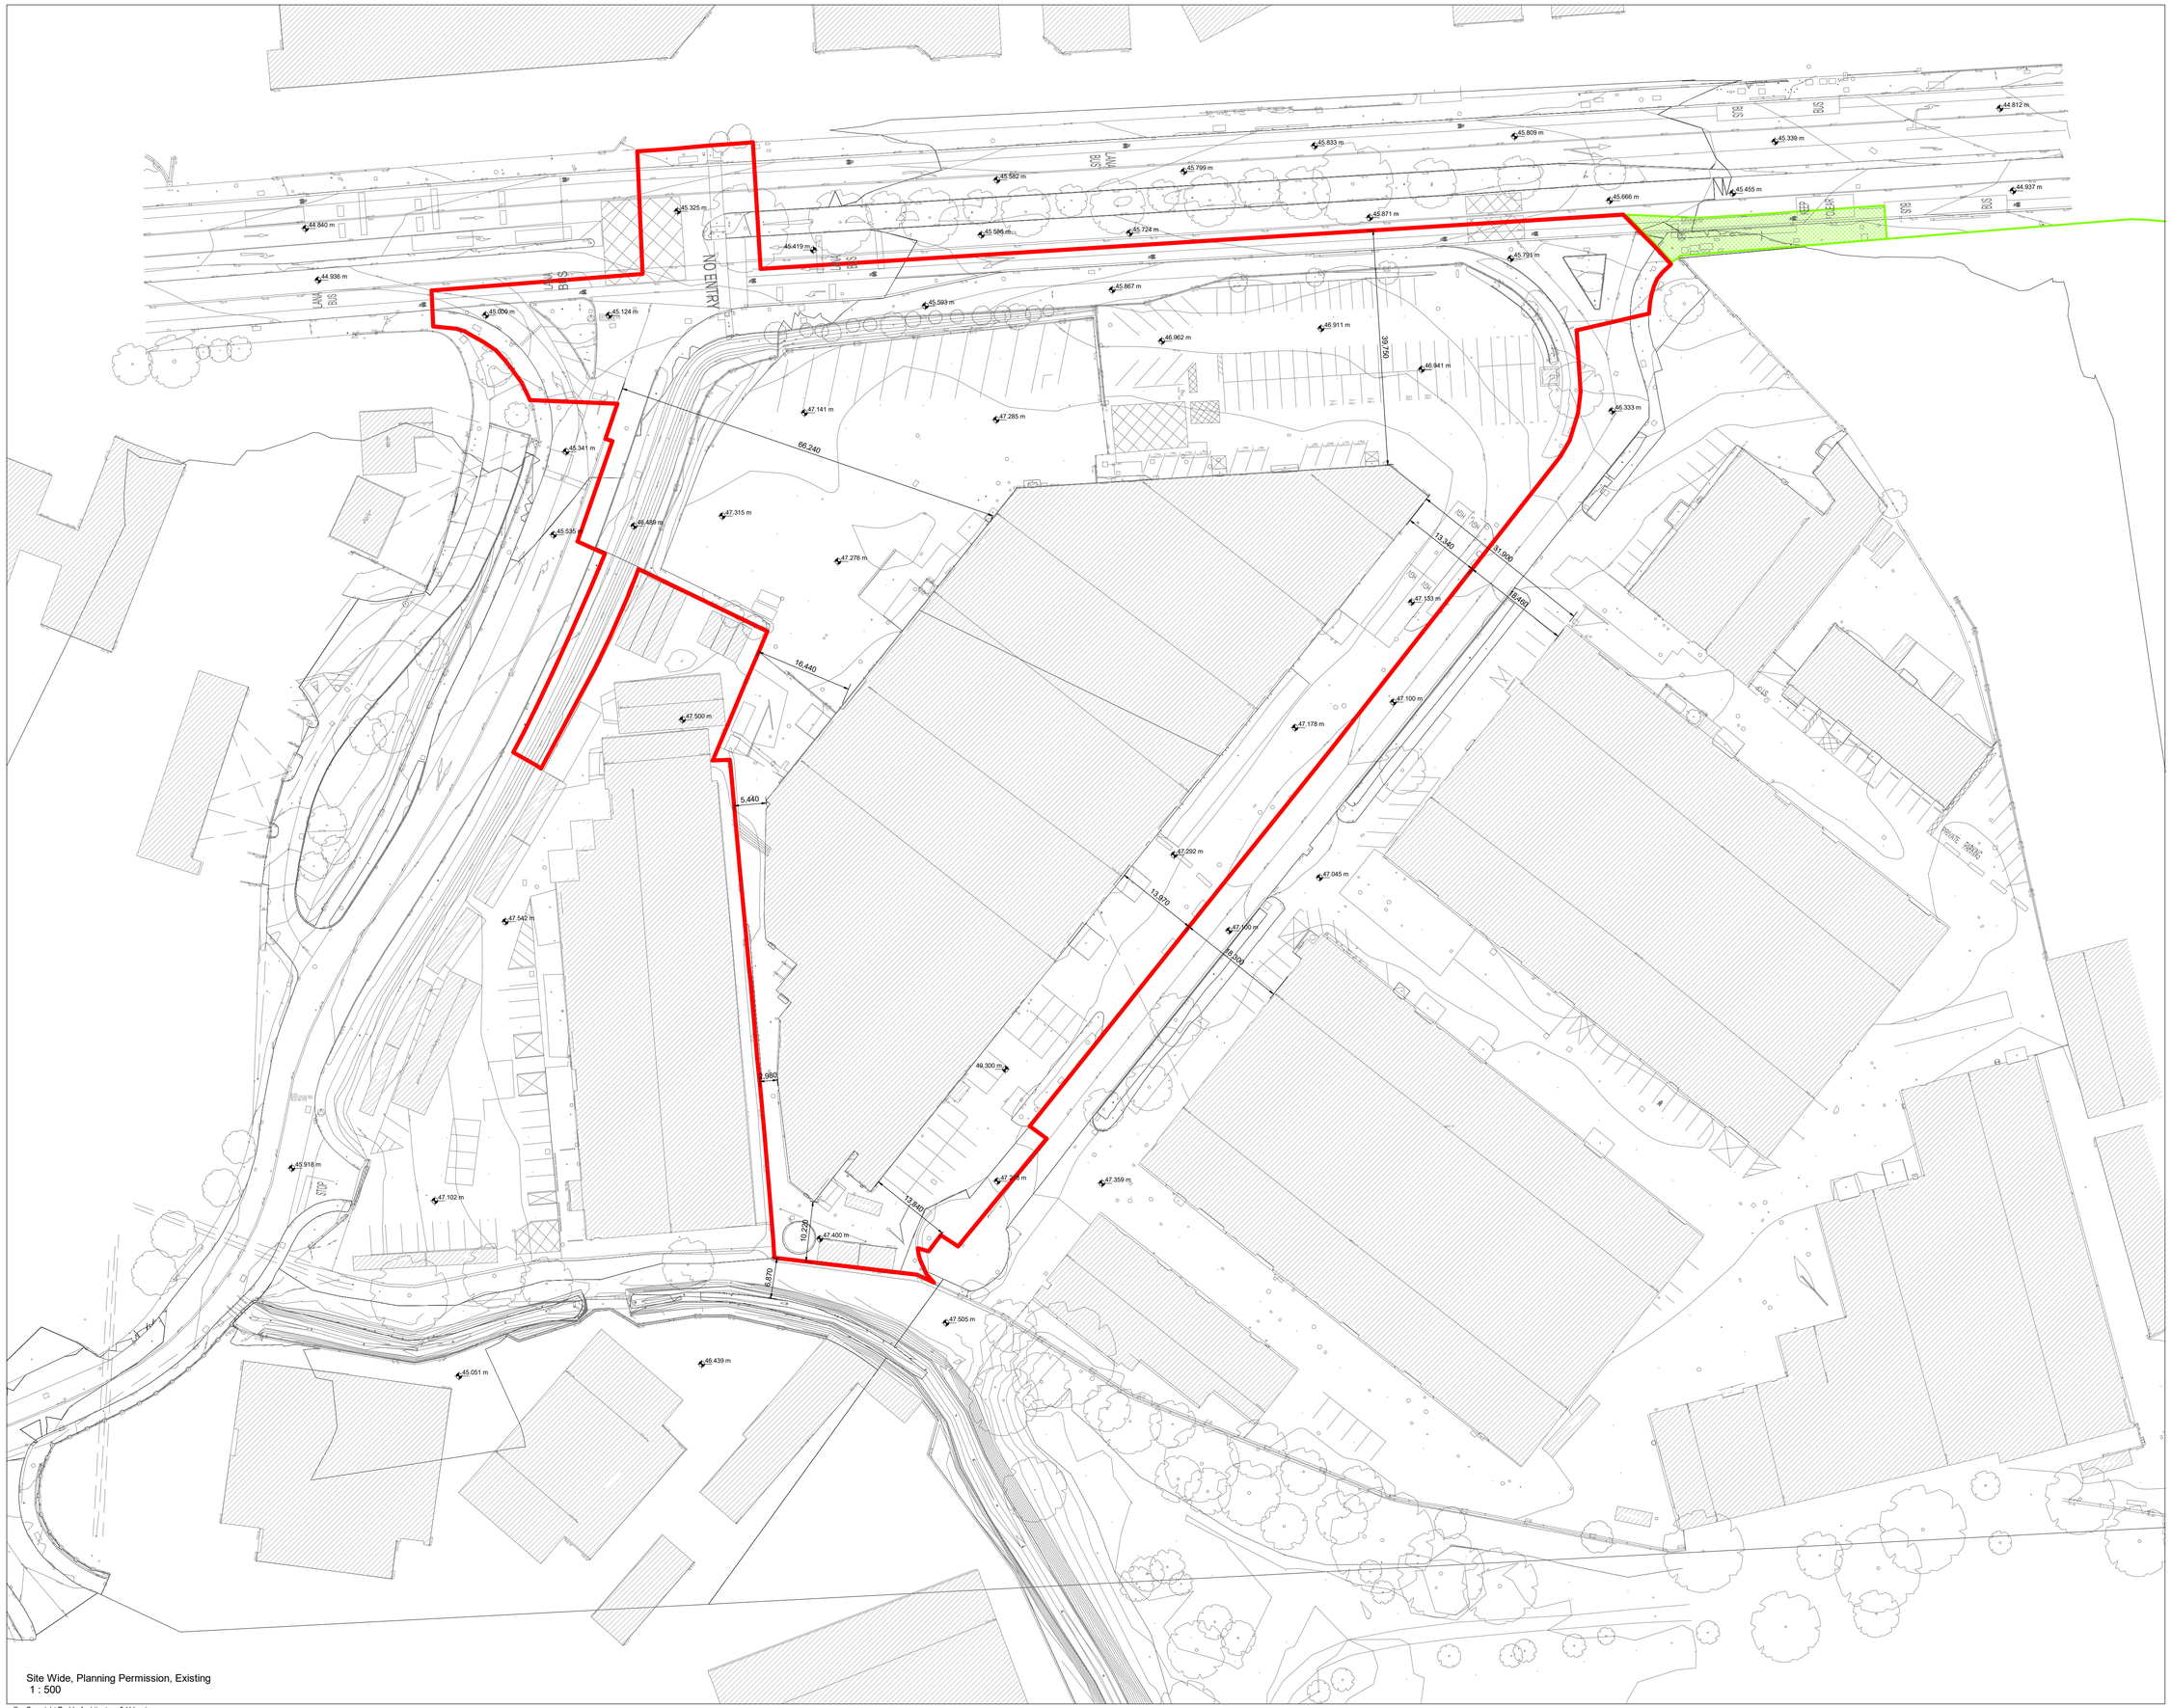

Site Wide, Planning Permission, Existing
1 : 500

© Copyright Reddy Architecture & Urbanism

Notes:

- Do not scale from this drawing. Use figured dimensions in all cases.
- Verify dimensions on site and report any discrepancies to the Architect immediately.
- This drawing to be read in conjunction with the Architect's Specification.
- © This drawing is copyright and may only be reproduced with the Architect's permission.

Drawing Notes:

5 0 5 10 15 20 25
Scale Bar
1 : 500

SITE BOUNDARY
WITHIN SDCC ADMINISTRATIVE AREA

ROAD WORKS WITHIN DCC ADMINISTRATIVE AREA SUBJECT TO SEPARATE PLANNING APPLICATION

Red Line Areas

	Name	Area m2	Area Ha.
—	Planning Red Line	19,120.8 m²	1.91 hectare

N

Rev.	Date	Dwn	Details of Issue / Revision
P3-S-01	28/02/2025	NF	For Planning LRD Stage 3
P3-S-00	12/09/2024	NF	For Planning LRD Stage 2

Issues & Revisions

reddy a+u
Dartry Mills,
Dartry Road
Dublin 6,
D06 Y0E3
T: +353 (0)1 498 7000
W: www.reddyarchitecture.com
E: info@reddyarchitecture.com

Client Details:
Watfore Ltd. (Dairygold)

Project Details:
Parkmore
Long Mile Road, Dublin

Drawing Title:
Site Plan, Planning Permission, Existing

Job No.	Sheet Size:	Scale @A1:
P18-199D	A1_Landscape	1:500
Issue Date: 28/02/25	Drawn By: NF	Reviewed By: DMcD

Status	Purpose of Issue
P3	For Planning

Project - System - Spatial Zone - Level - Type - Originator - Role - Number	Revision
LMR-02-SW-ZZ-DR-RAU-AR-2002	P3-S-01